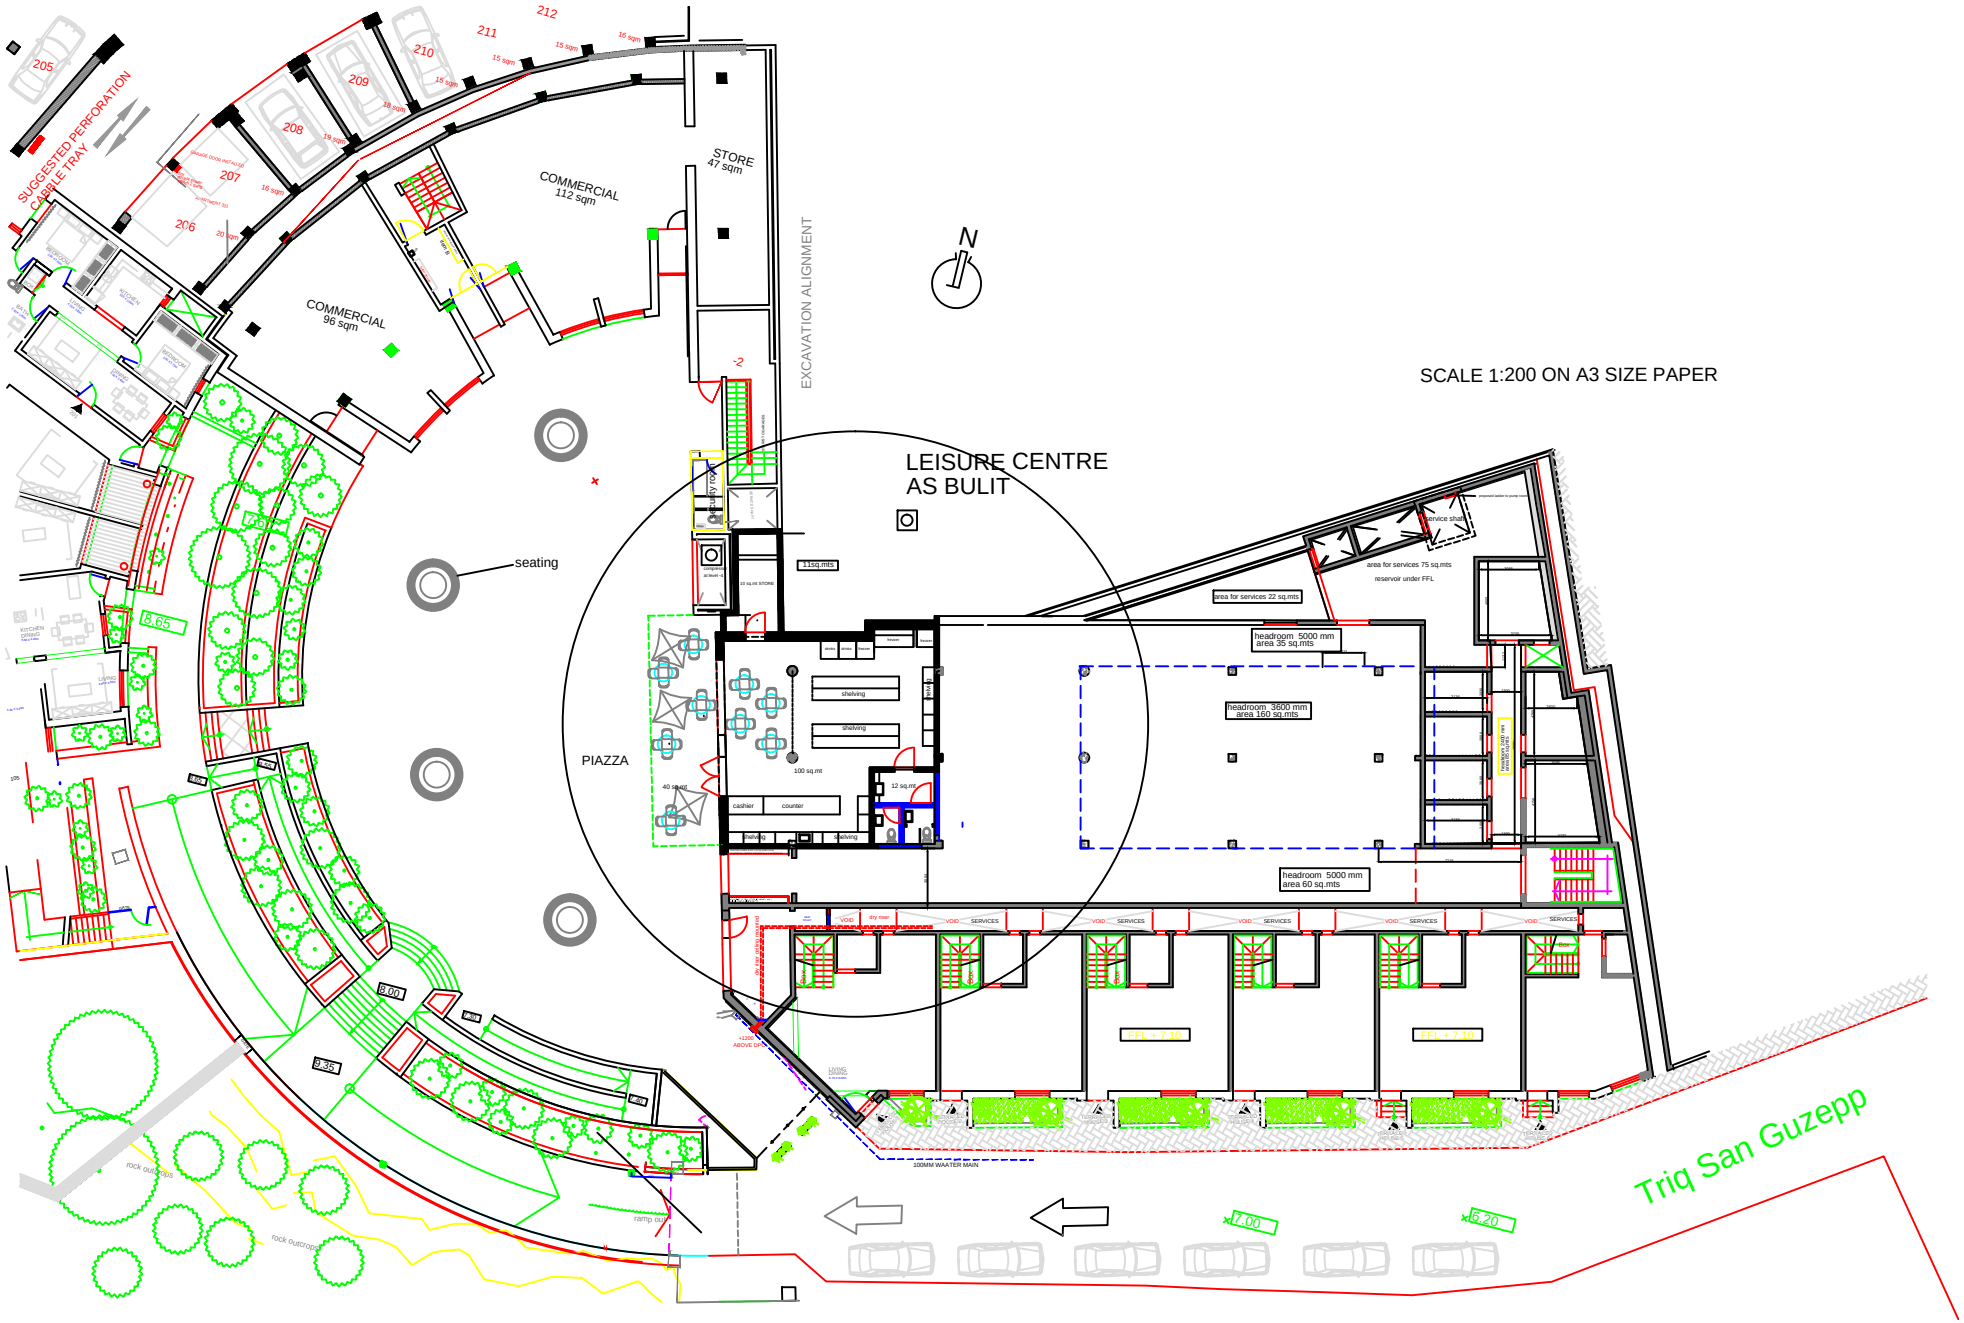
SCALE 1:200 ON A3 SIZE PAPER
LEISURE CENTRE
AS BULIT
EXCAVATION ALIGNMENT
SUGGESTED PERFORATION
CABLE TRAY
COMMERCIAL
112 sqm
COMMERCIAL
96 sqm
STORE
47 sqm
PIAZZA
seating
11sq.mts
100 sq.mt
12 sq.mt
40 sq.mt
cashier
counter
shelving
headroom 5000 mm
area 35 sq.mts
headroom 3600 mm
area 160 sq.mts
headroom 5000 mm
area 60 sq.mts
area for services 22 sq.mts
area for services 75 sq.mts
reservoir under FFL
service shaft
100MM WAATER MAIN
Triq San Guzepp
rock outcrop
ramp up
8.65
8.00
9.35
7.00
6.20